See Sheet L-2 for Plant list / Notes

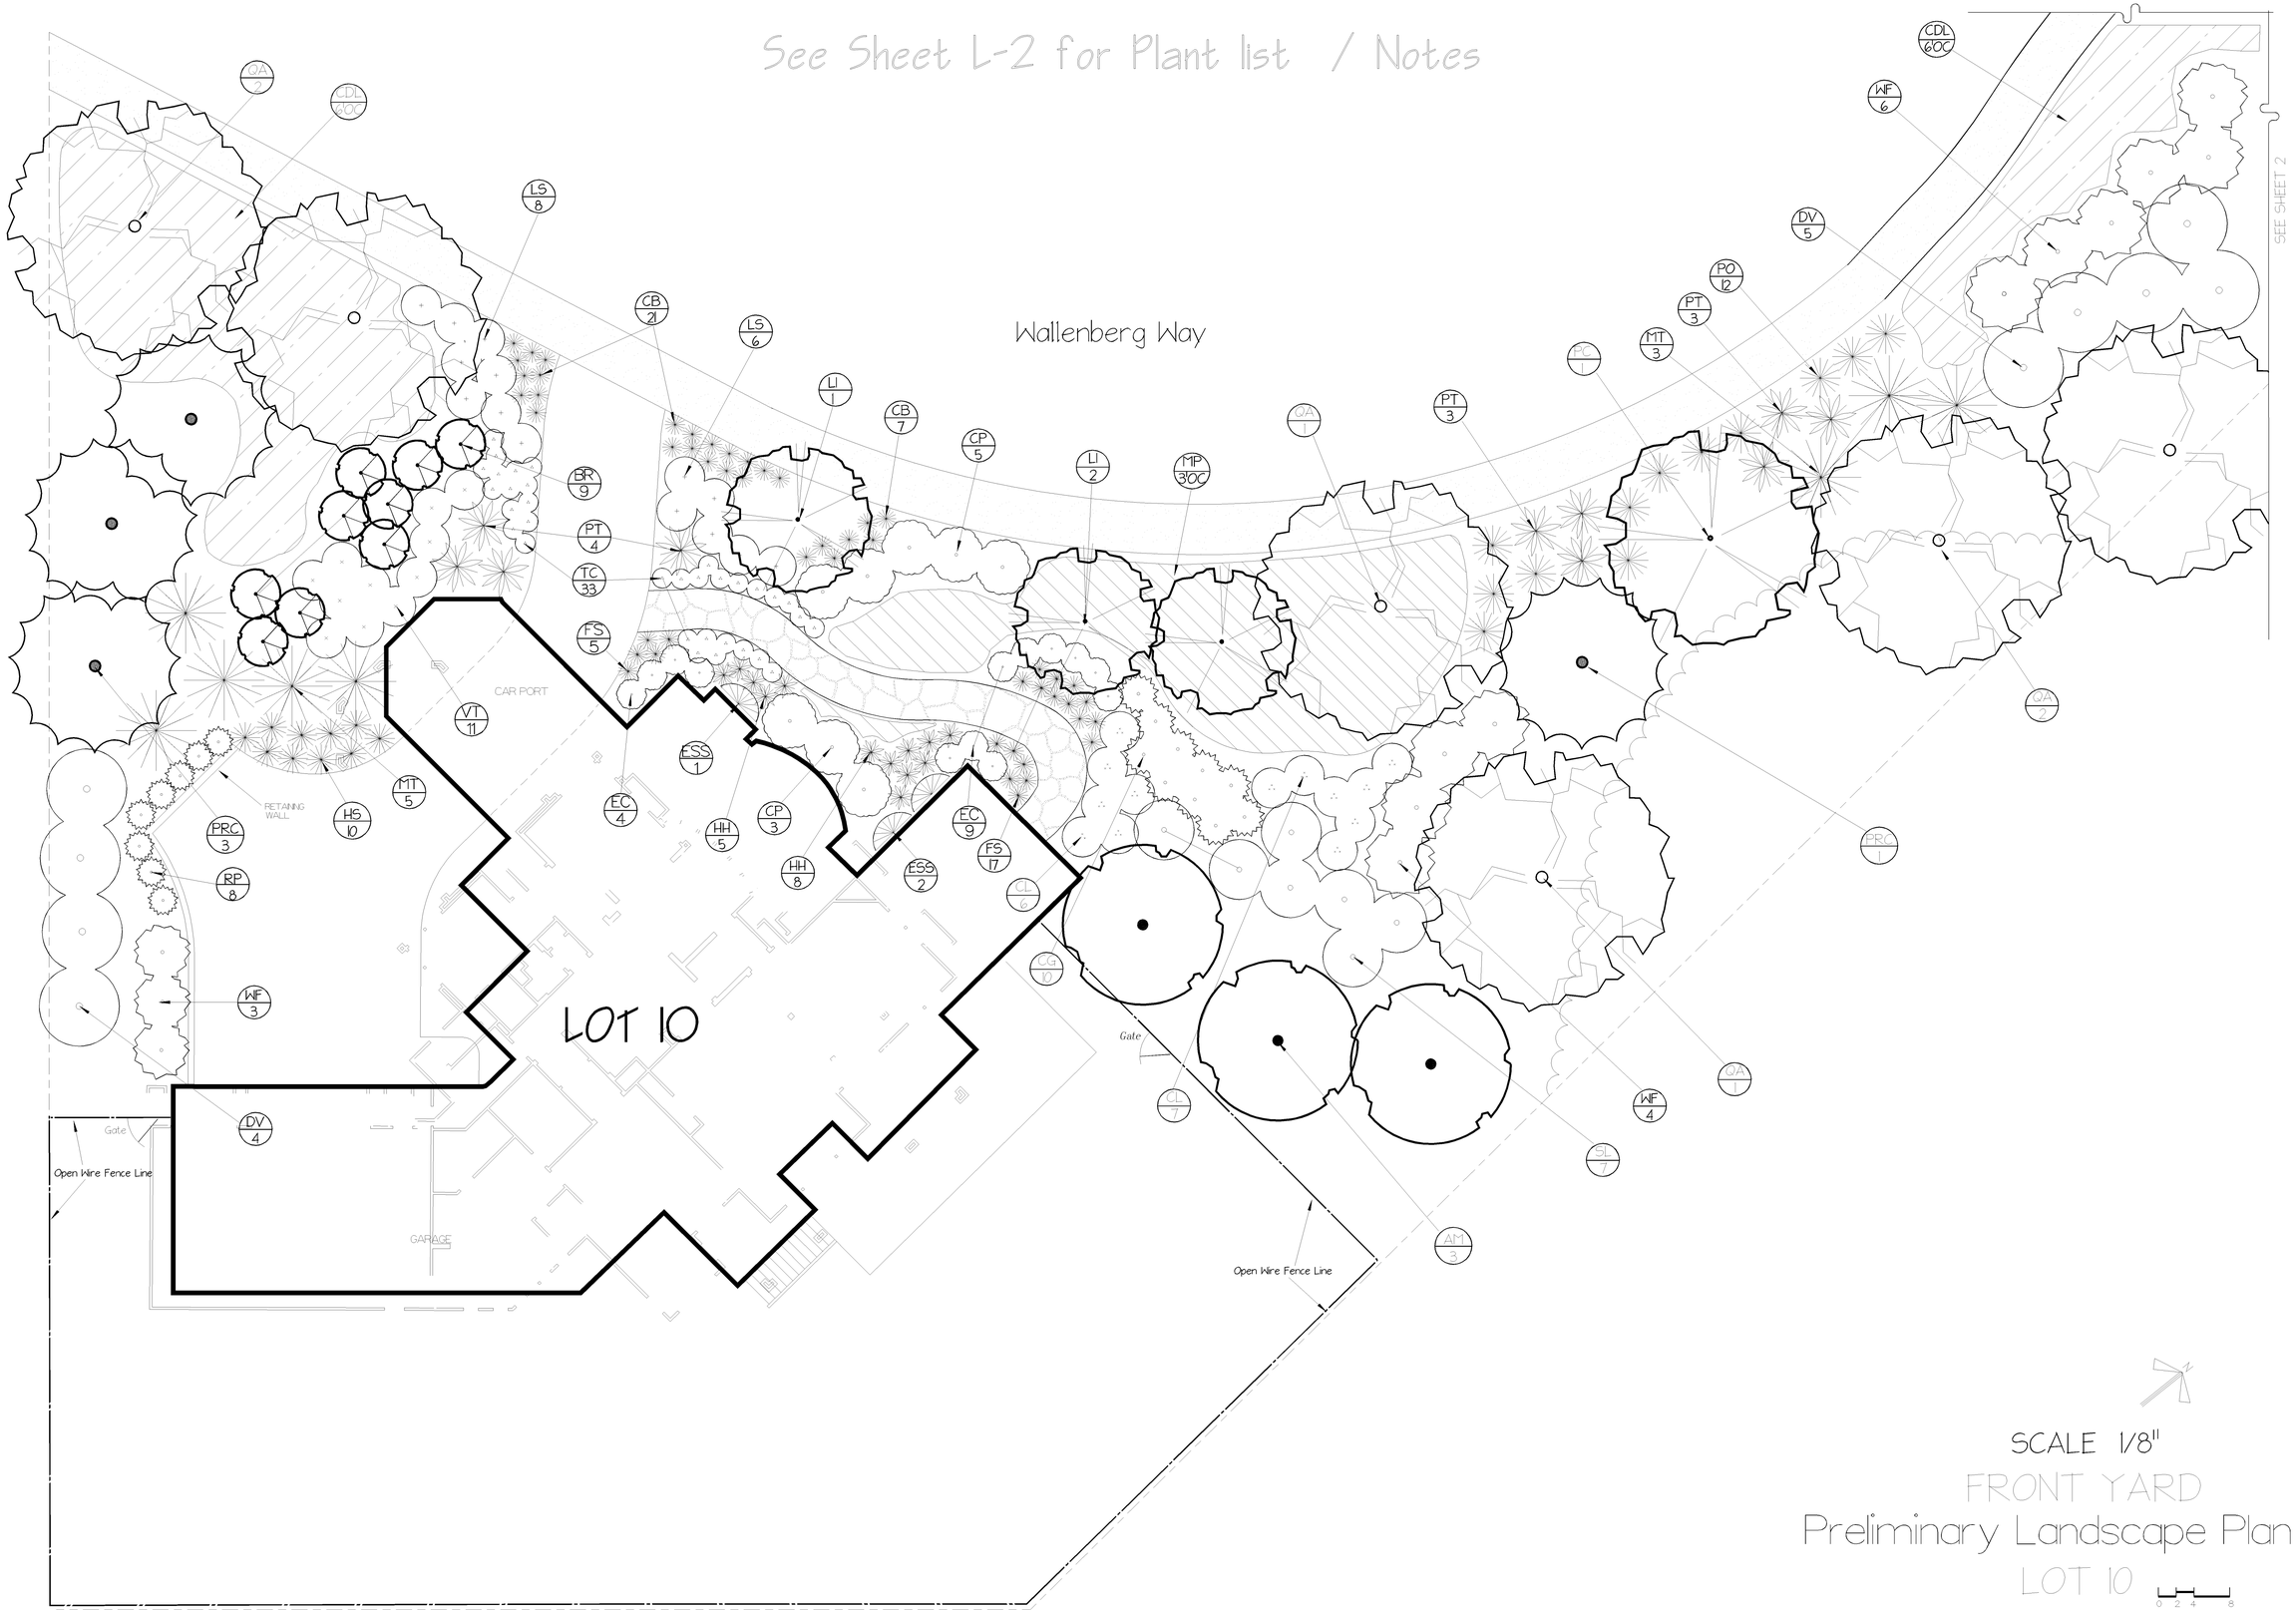

SCALE 1/8"

FRONT YARD

Preliminary Landscape Plan

LOT 10

0 2 4 8

REVISIONS

Lot 10 Landscape Plan

PINNACLE HOMES

PREMO SUBDIVISION

Petaluma

Susie Dowd Markarian, APLD
Landscape Design
608 Los Olivos Rd
Santa Rosa, CA 95404
boomfudesign@aol.net
707-537-0508

Date 02-15-05

Scale 1"=8'

Drawn SDM

Job

L-1

OF 2

XX
X