PRELIMINARY PLANT LEGEND

TREES

ACER RUBRUM	RED MAPLE
ARBUTUS 'MARINA'	MARINA
CERCIS OCCIDENTALIS	WESTERN REDBUD
CORNUS KOUSA	KOUSA DOGWOOD
LAGERSTROEMIA INDICA	CRAPE MYRTLE
PISTACIA CHINENSIS	CHINESE PISTACHE
PYRUS CALLERYANA 'CHANTICLEER'	ORNAMENTAL PEAR

LARGE SHRUBS

ABELIA X GRANDIFLORA 'EWARD GOUCHER'	EDWARD GOUCHER ABELIA
CHOISYA TERNATA	MEXICAN ORANGE
DODONAEA VISCOSA 'PURPUREA'	PURPLE HOPSEED BUSH
OLEA EUROPAEA 'LITTLE OLLIE'	SHRUB OLIVE
PODOCARPUS HENKELI	FERN PINE
VIBURNUM TINUS 'SPRING BOUQUET'	SPRING BOUQUET VIBURNUM

SHRUBS, PERENNIALS & VINES

BUXUS JAPONICA	JAPANESE BOXWOOD
CISTUS LADANIFER	CRIMSON-SPOT ROCK ROSE
ERIGERON KARVINSKIANUS	SANTA BARBARA DAISY
ESCALLLONA 'COMPAKTA' OR 'TERRI'	COMPACT ESCALLONA
GAURA LINDHEIMERI 'SISKIYOU PINK'	SISKIYOU PINK WHIRLING BUTTERFLIES
GERANIUM 'JOHNSON'S BLUE'	JOHNSON'S BLUE CRANEBILL
HEUCHERA SP	CORAL BELLS
LAVANDULA 'MUNSTEAD' OR 'GROSSO'	MUNSTEAD OR GROSSO LAVENDER
NANDINA DOMESTICA 'GULF STREAM'	COMPACT HEAVENLY BAMBOO
ROSA MEDLAND OR CARPET	LANDSCAPE ROSE
WESTRINGIA 'MORNING LIGHT' OR 'SMOKY'	DWARF COAST ROSEMARY

GRASSES & STRAP-LEAVED PLANTS

HELICTTOTRICHON SEMPERVIRENS	BLUE OAT GRASS
AGAPANTHUS 'PETER PAN'	DWARF LILY OF THE NILE
AGAPANTHUS 'TINKER BELL'	DWARF VARIEGATED LILY OF THE NILE
CAREX TESTACEA	ORANGE SEDGE
DIETES VEGETA	FORTNIGHT LILY
FESTUCA GLAUCA	BLUE FESCUE
HEMEROCALLIS	DAYLILY
LIROPE 'SILVER DRAGON'	SILVER DRAGON LILY TURF
PENNISETUM ORIENTALE	FOUNTAIN GRASS
PHORMIUM 'AMAZING RED'	DWARF RED NEW ZEALAND FLAX

GROUNDCOVERS

ARCTOSTAPHYLOS 'EMERALD CARPET'	GROUND COVER MANZANITA
MYOPORUM 'PUTAH CREEK'	GROUND COVER MYOPORUM
VINCA MINOR	
DWARF FESCUE SOD	

FENCING

SOLID WOOD FENCE

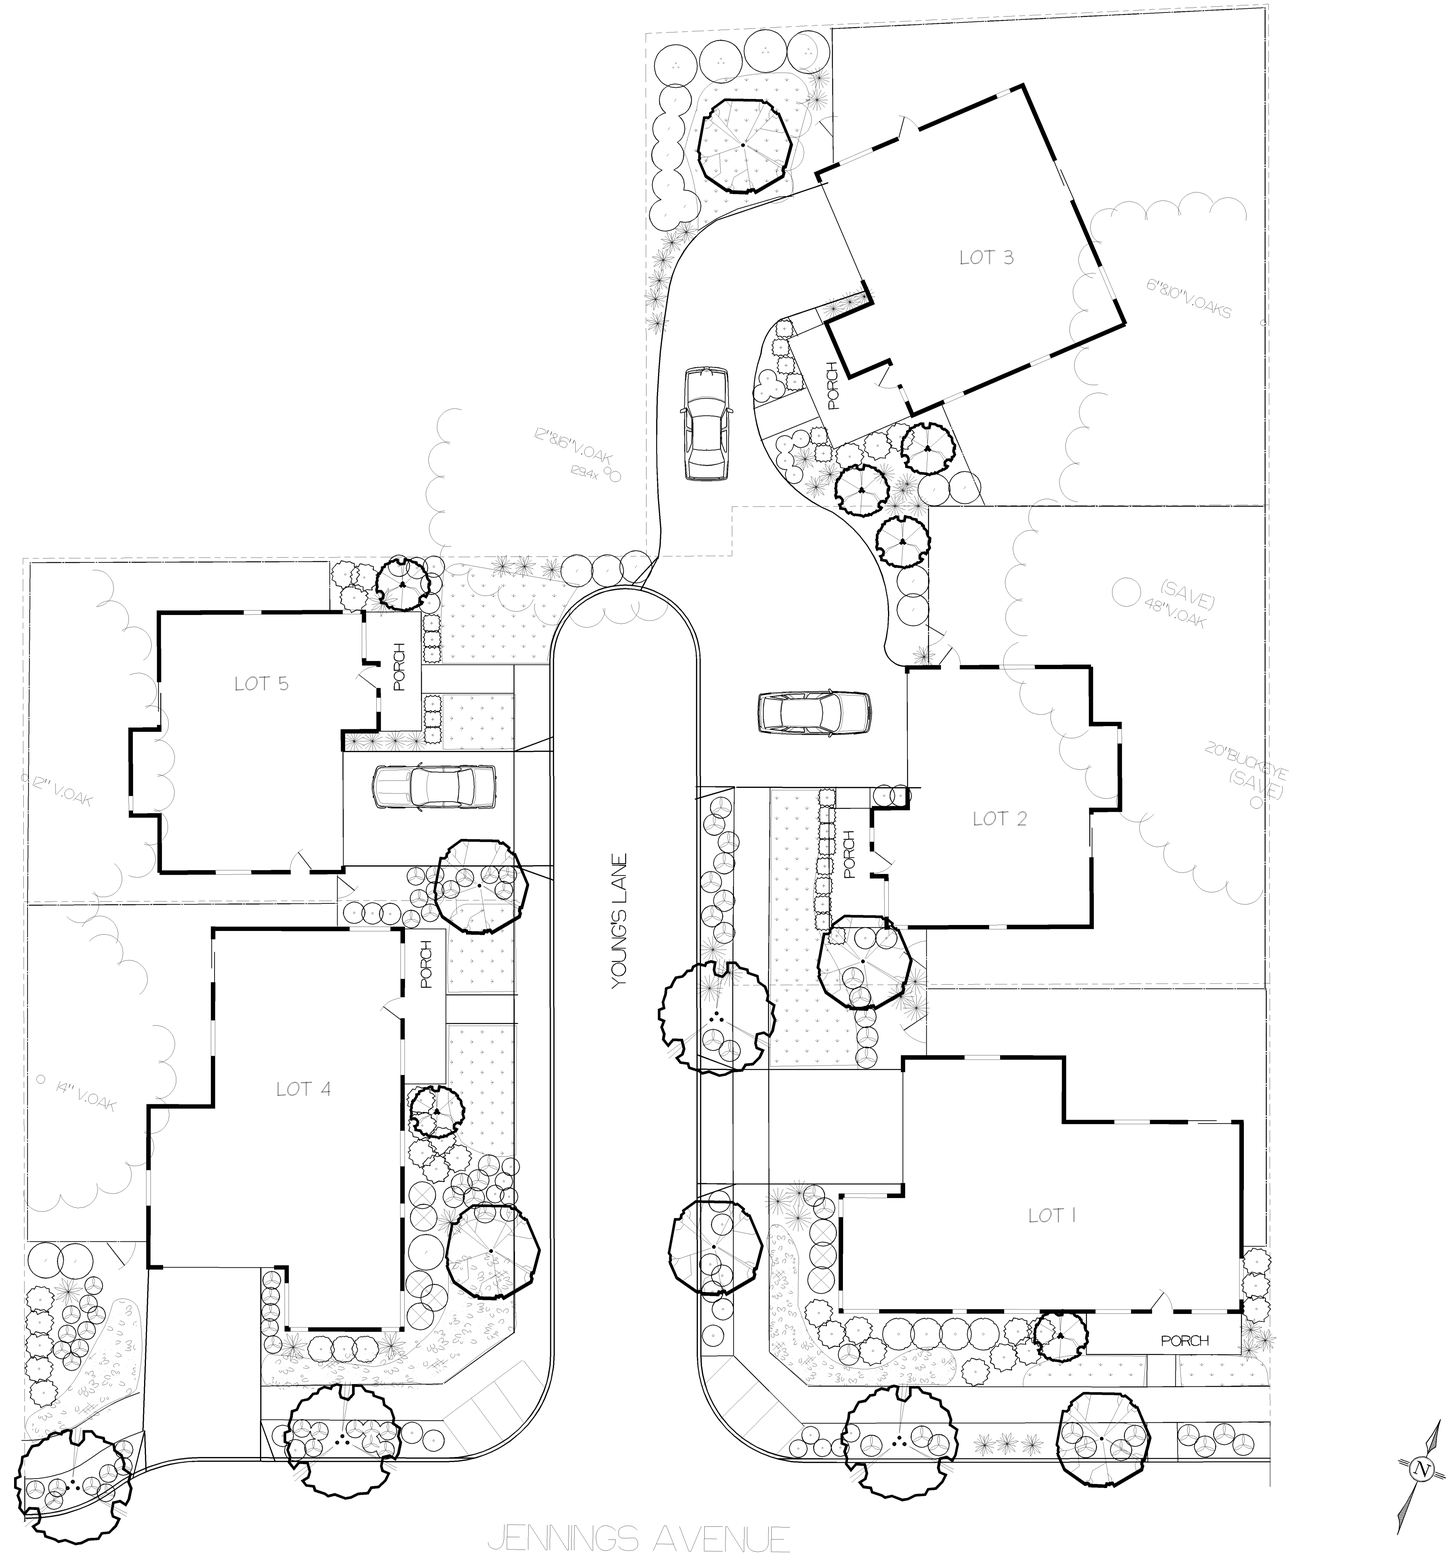

REVISION	BY

SONOMA MARIN CONSTRUCTION
JENNINGS AVENUE SUBDIVISION
SANTA ROSA, CA

Susie Dowd Markarian, APLD
Landscape Design
608 Los Olivos Rd
Santa Rosa, CA 95404
bloomfull@sbcglobal.net
707-537-0508

Cadfile	JO
Date	10-18-06
Scale	1"=10'
Drawn	SDM
Job	JENNINGS AVE

L-1