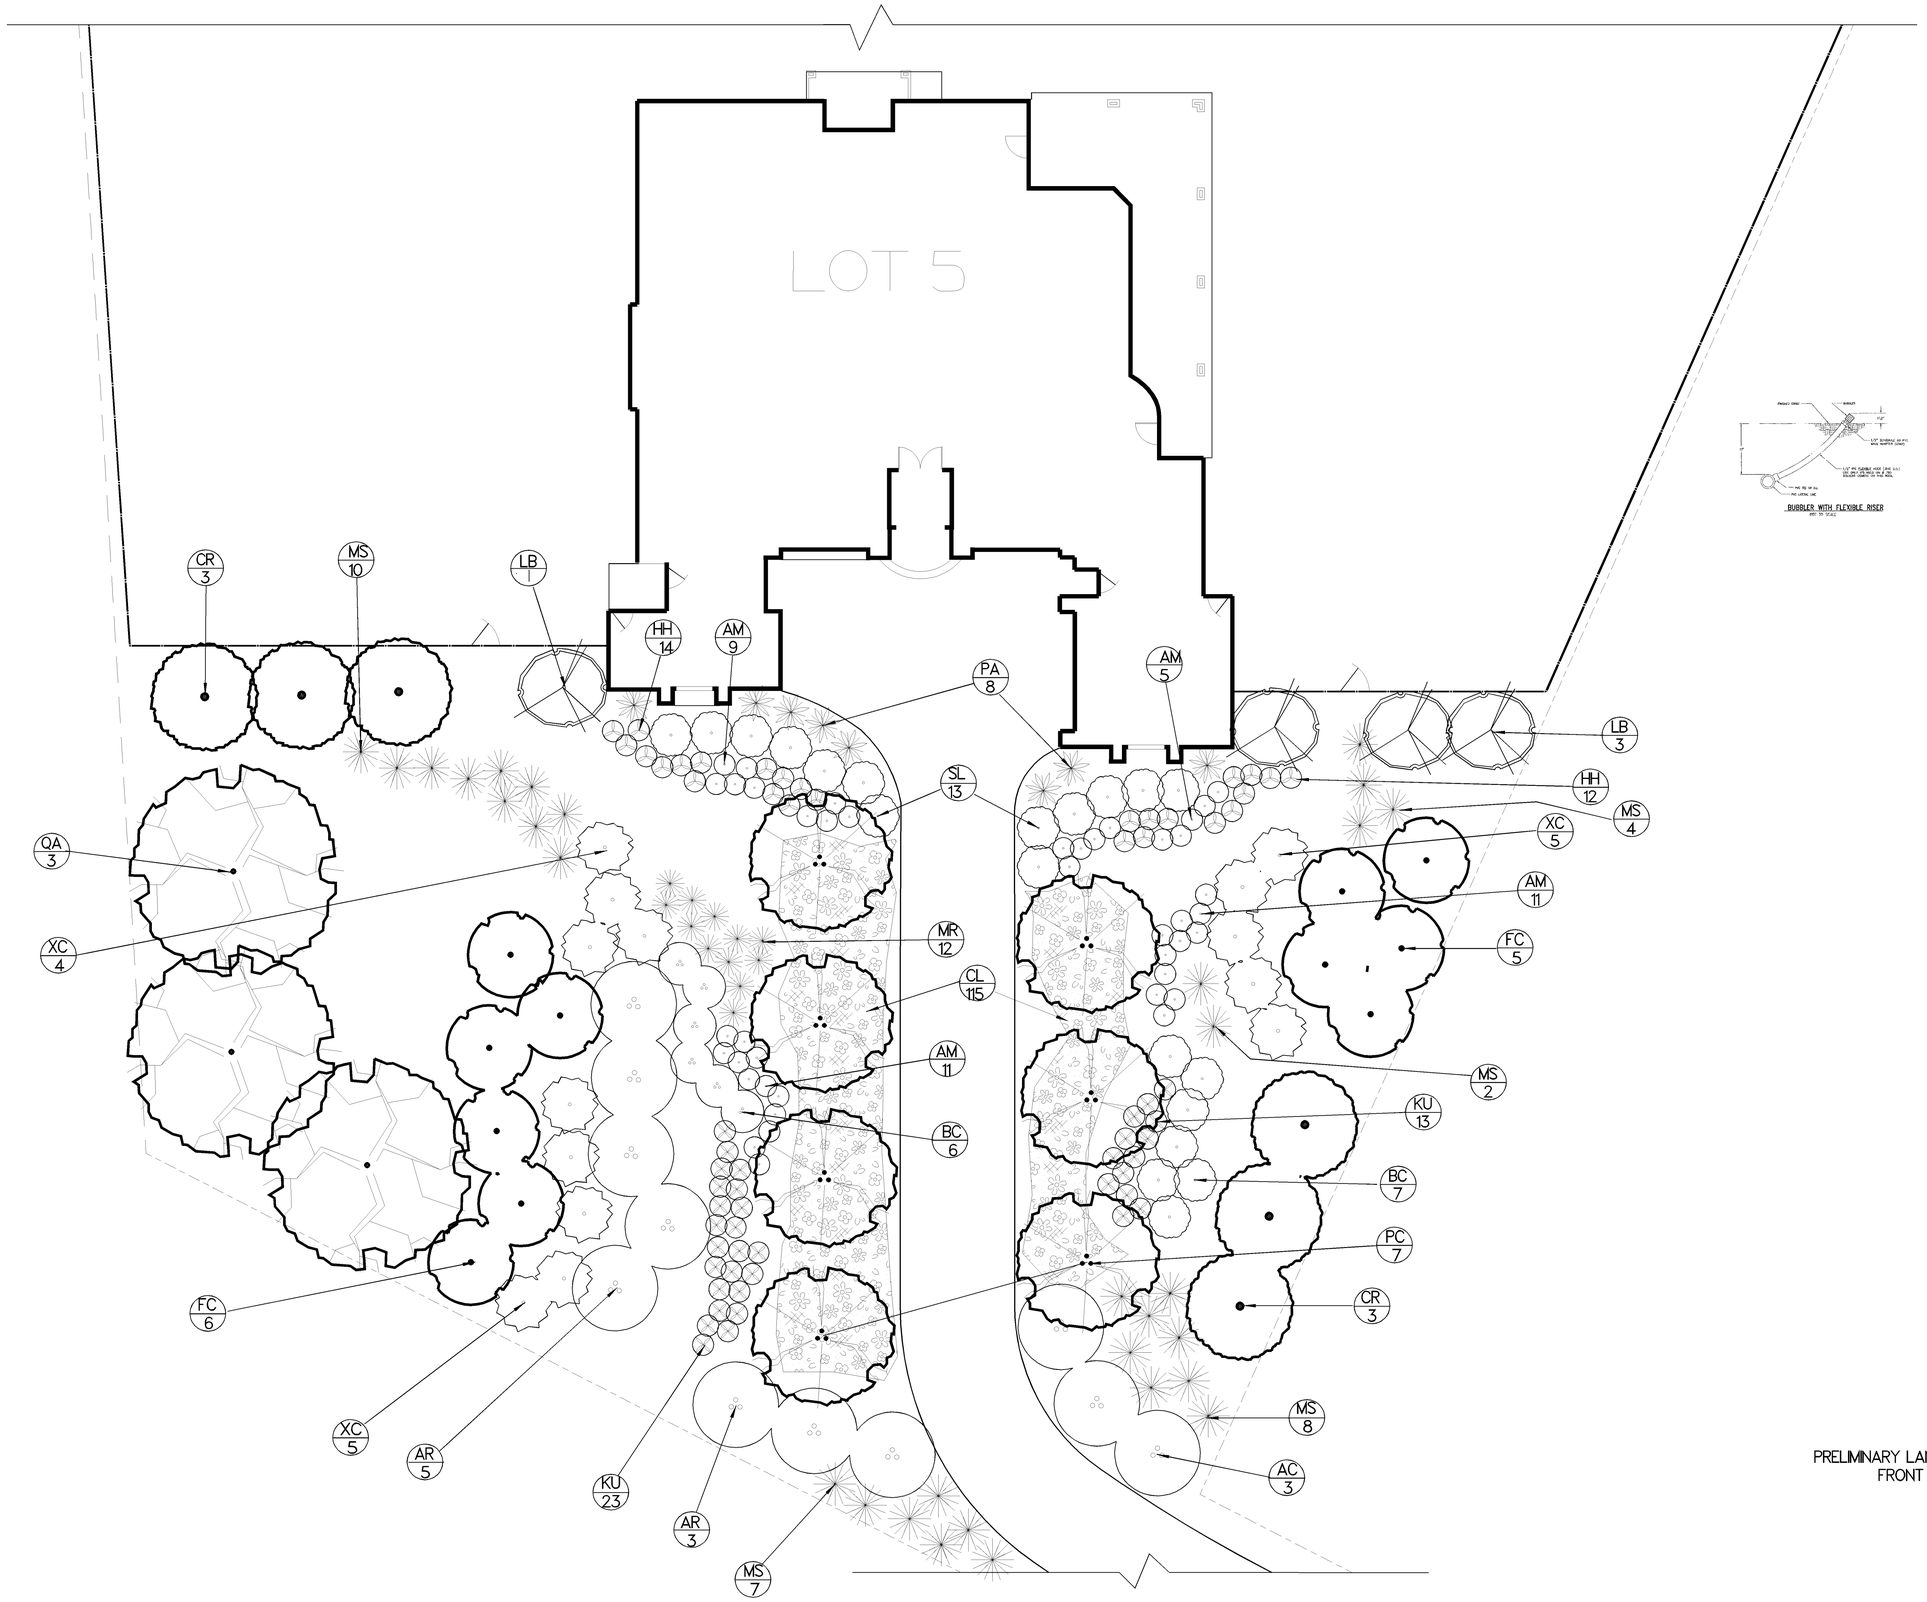

PRELIMINARY LANDSCAPE PLAN
FRONT YARD

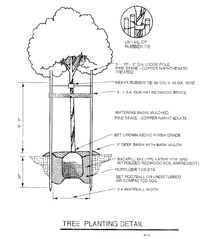

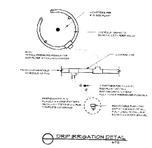

REVISION	BY

PRELIMINARY LANDSCAPE PLAN
FRONT YARD

NUNES SUBDIVISION LOT 5
NUNES DRIVE
NOVATO

Susie Dowd Markarian, APLD
Landscape Design
6035 Los Olivos Rd
Santa Rosa, CA 95404
bloomfull@sbcglobal.net
707-537-0508

Scale 1'=10'
Drawn SDM
Job

L-1